[redacted]

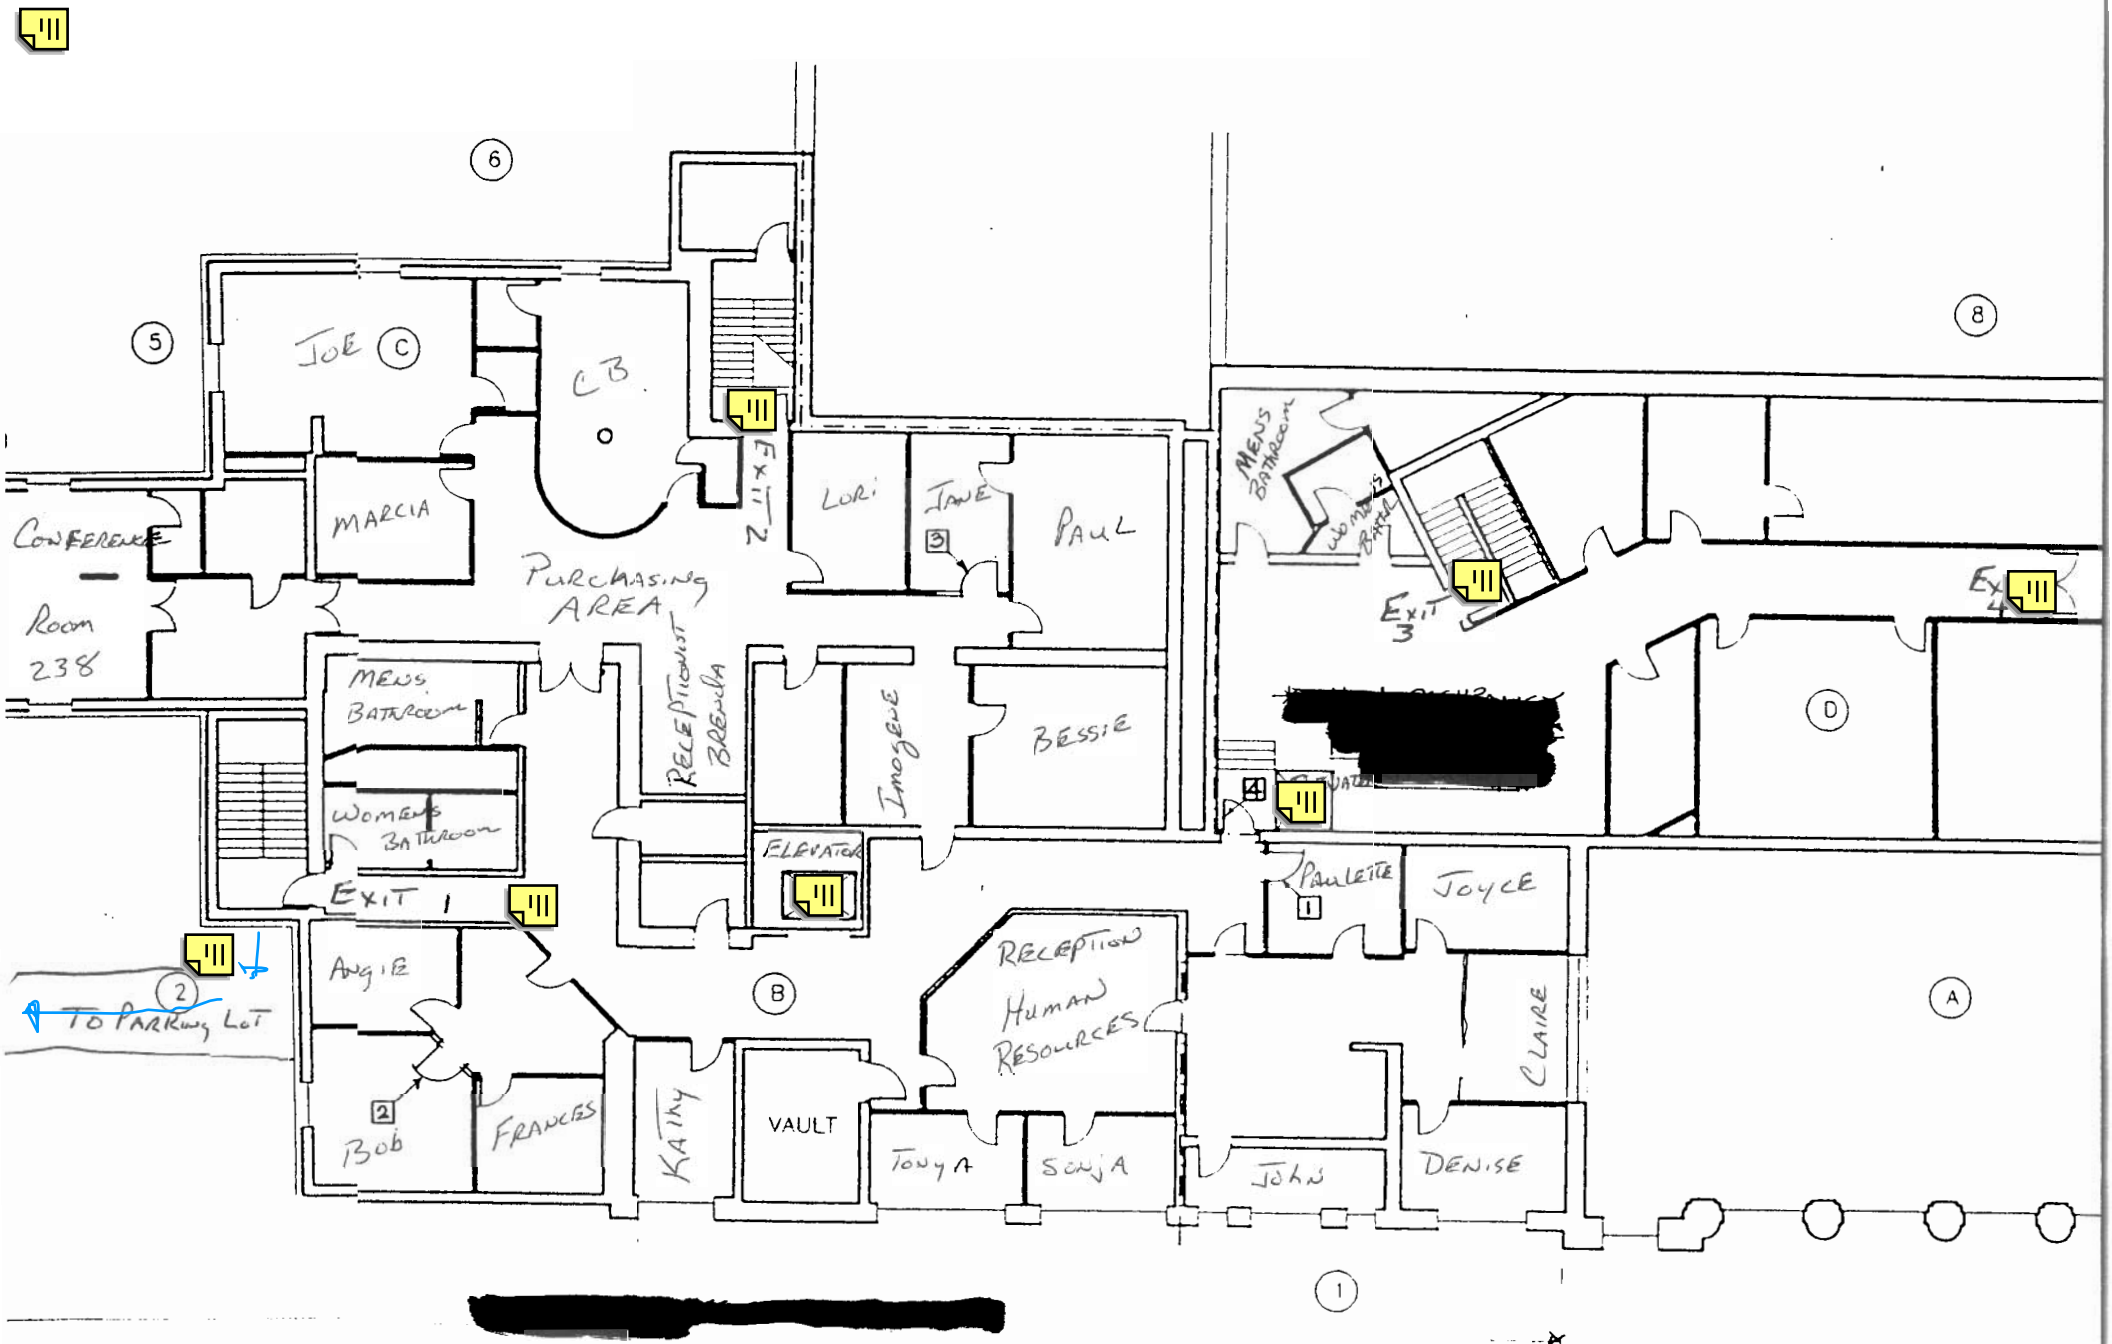

[redacted]

SECOND FLOOR KEY PLAN